ROOF RIDGE DETAIL
1-1/2" = 1'-0"

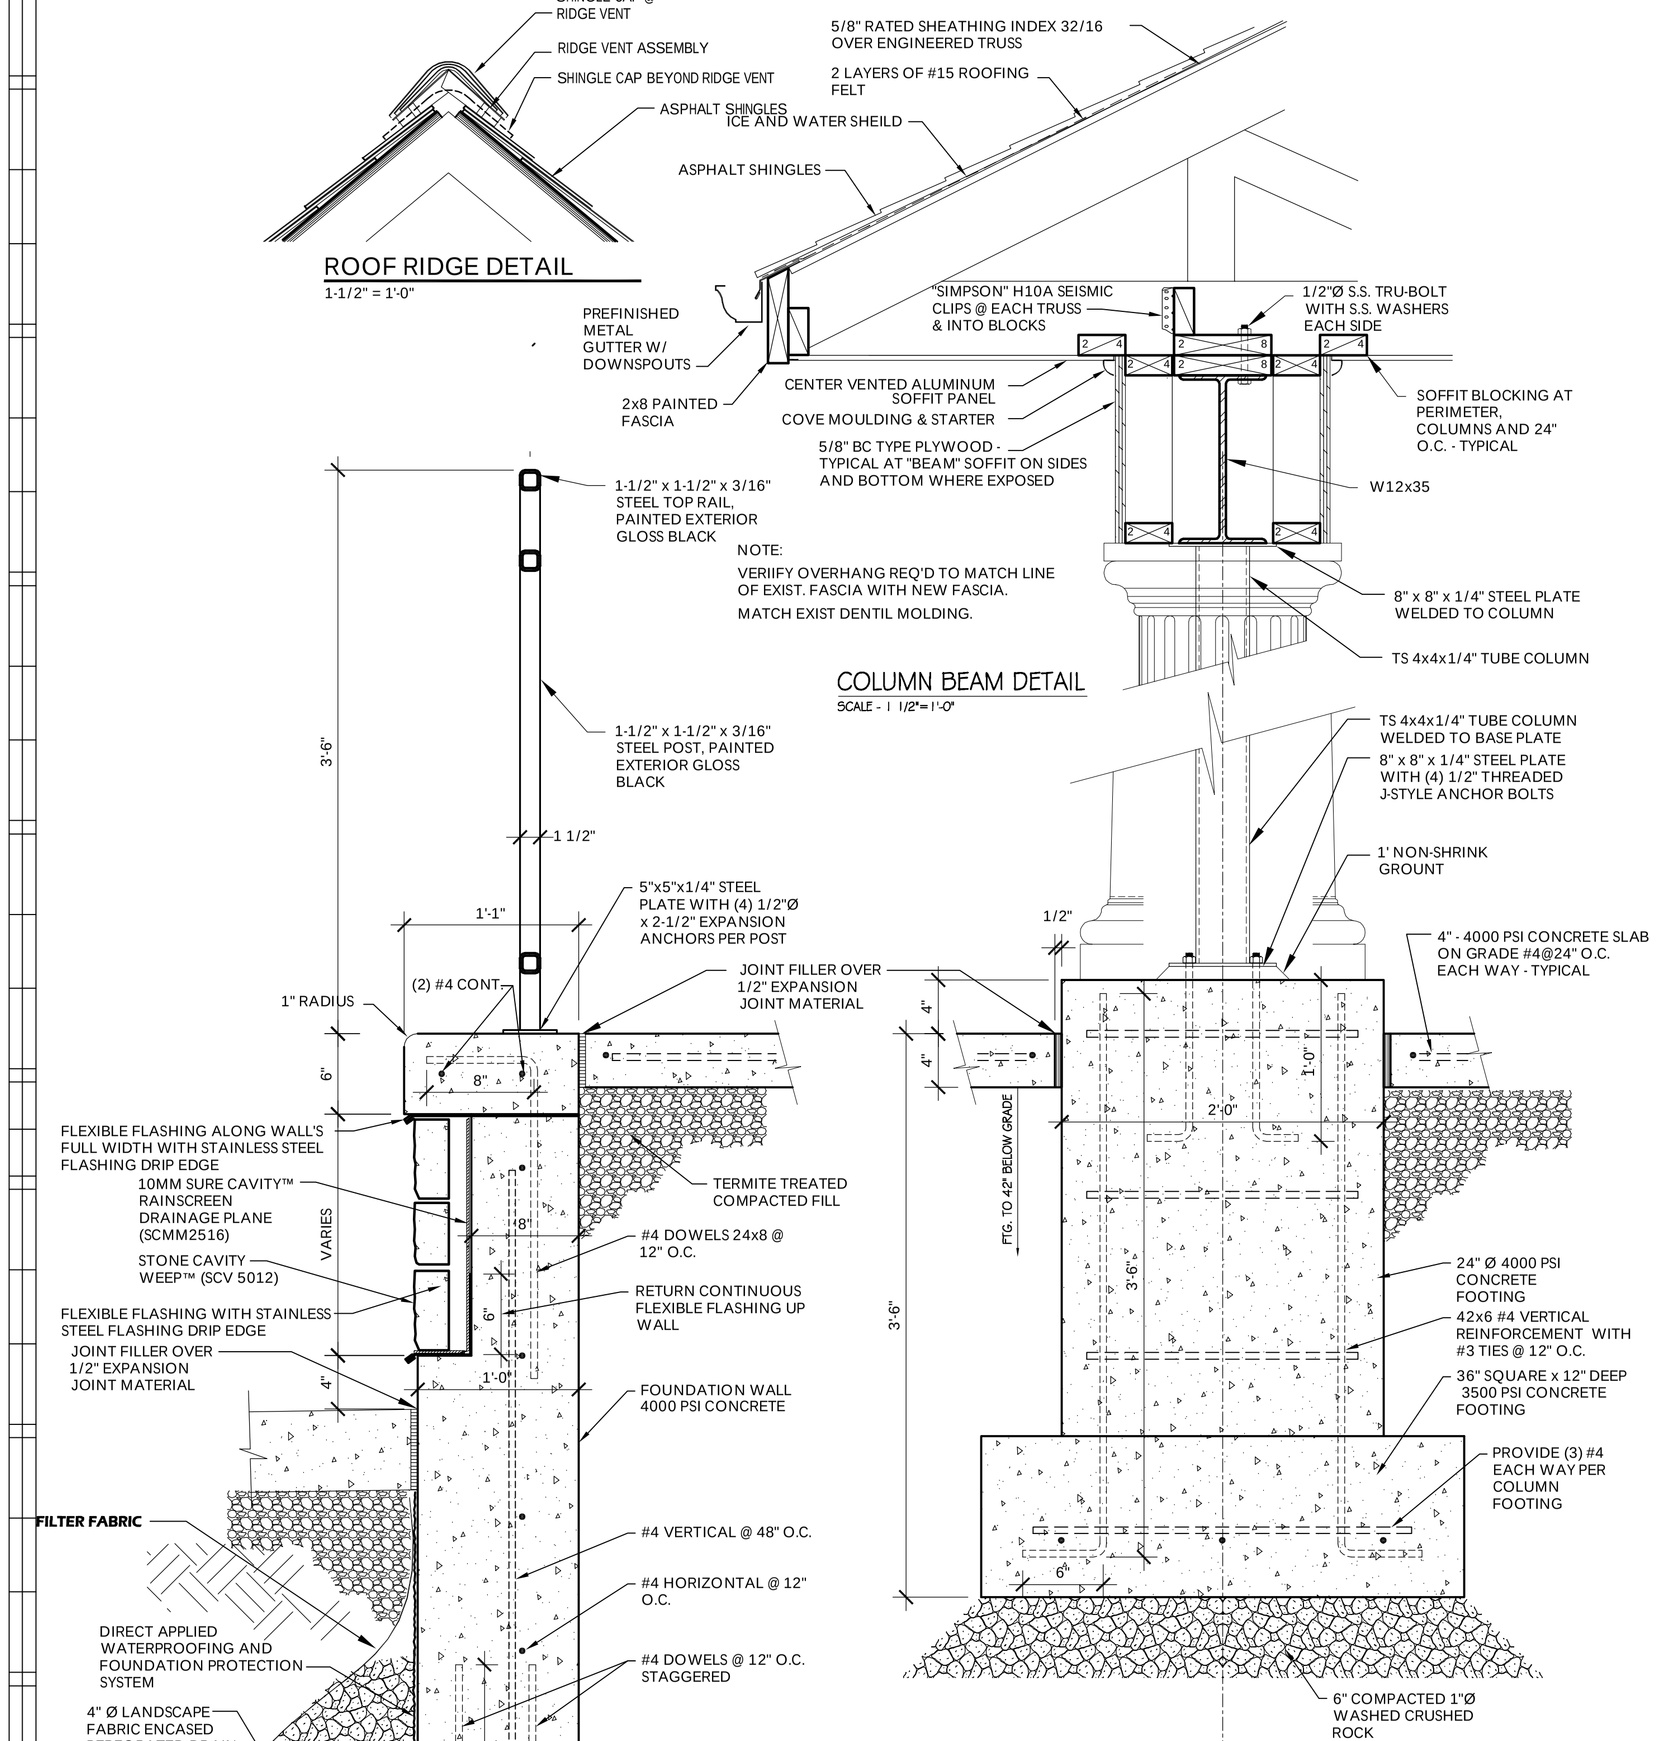

COLUMN BEAM DETAIL
SCALE - 1 1/2"= 1'-0"

C2 COLUMN PIER FOOTING DETAIL
1/4" = 1'-0"

B1 RETAINING WALL DETAIL
1/4" = 1'-0"

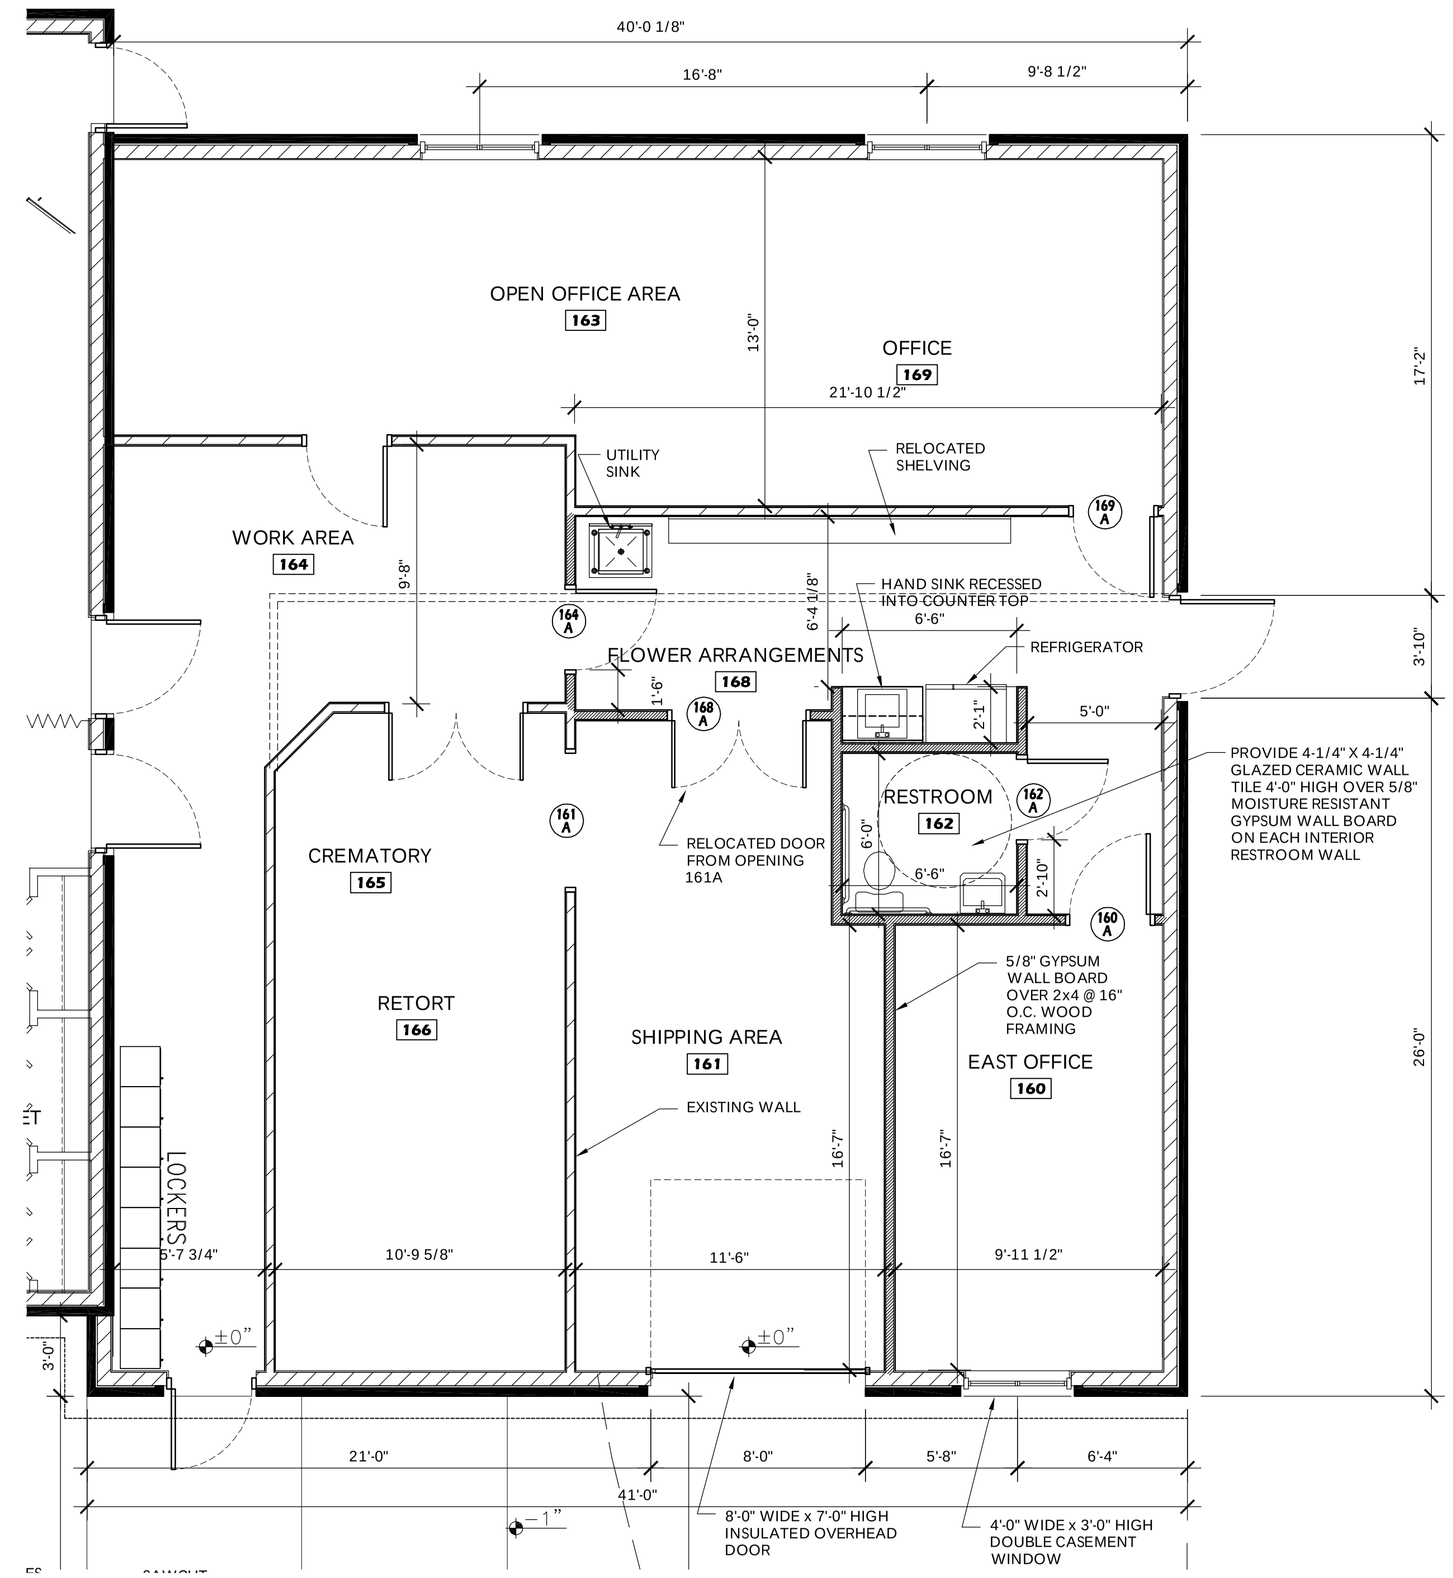

B4 GROUND FLOOR PLAN
1/4" = 1'-0"

PLAN NORTH

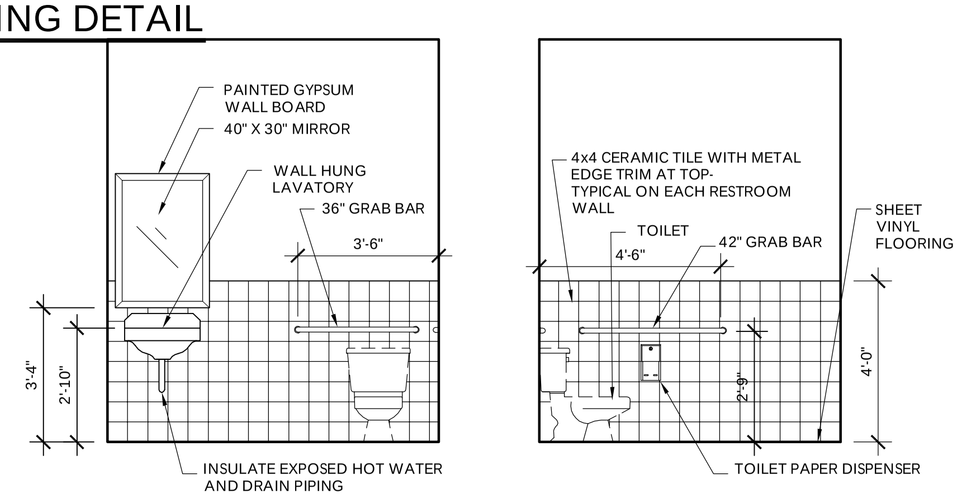

A1 INTERIOR RESTROOM ELEVATIONS
SCALE: 3/8" = 1'-0"

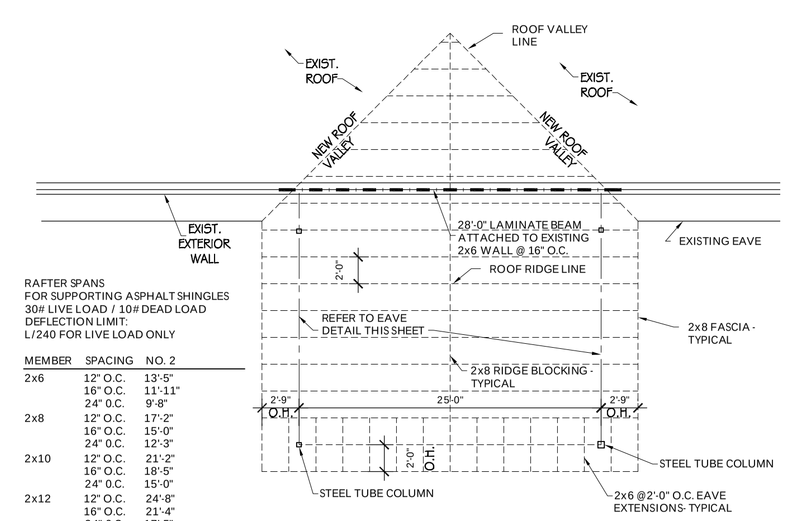

RAFTER SPANS
FOR SUPPORTING ASPHALT SHINGLES
30# LIVE LOAD / 10# DEAD LOAD
DEFLECTION LIMIT
L/240 FOR LIVE LOAD ONLY

MEMBER	SPACING	NO. 2
2x6	12" O.C.	13'-5"
	16" O.C.	11'-11"
	24" O.C.	9'-8"
2x8	12" O.C.	17'-2"
	16" O.C.	15'-0"
	24" O.C.	12'-3"
2x10	12" O.C.	21'-2"
	16" O.C.	18'-5"
	24" O.C.	15'-0"
2x12	12" O.C.	24'-8"
	16" O.C.	21'-4"
	24" O.C.	17'-5"

ROOF FRAMING PLAN
SCALE - 1/8"= 1'-0"

NORTH

LUMBER SPECIES

POSTS, BEAMS, HEADERS, JOISTS, WALL STUDS, RAFTERS	NO. 2 DOUGLAS FIR
SILL, PLATES, BLOCKING, BRIDGING	NO. 3 DOUGLAS FIR

Architect:

AIA CSI CCS CCCA NCARB LEED AP
Thomas McInerney
MACARCHITECT@MSN.COM
ARCHITECT
1208 MARCY STREET
IOWA CITY, IOWA 52240
319-331-0365

Project :

THE ADDITION AND REMODELING FOR

LENSING FUNERAL & CREMATION SERVICES

605 Kirkwood
Iowa City, IOWA

PROPERTY PIN: 1015428001

Project number: 09.13

Note: ©COPYRIGHT
UNAUTHORIZED COPYING, DISCLOSURE OR CONSTRUCTION WITHOUT WRITTEN PERMISSION BY THOMAS MCINERNEY, ARCHITECT, IS PROHIBITED.

Issue date:

Date	Description
2009.10.30	OWNER REVIEW
2009.11.10	CLIENT APPROVED

Sheet Title:

plans and details

Sheet Number:

a - 101

C:\Users\Thomas\Documents\09\13_Lensing_Funeral\09\13_A_x_recover.dwg 11/07/2009 2:08:31 PM
PDF created with pdfFactory trial version www.pdffactory.com