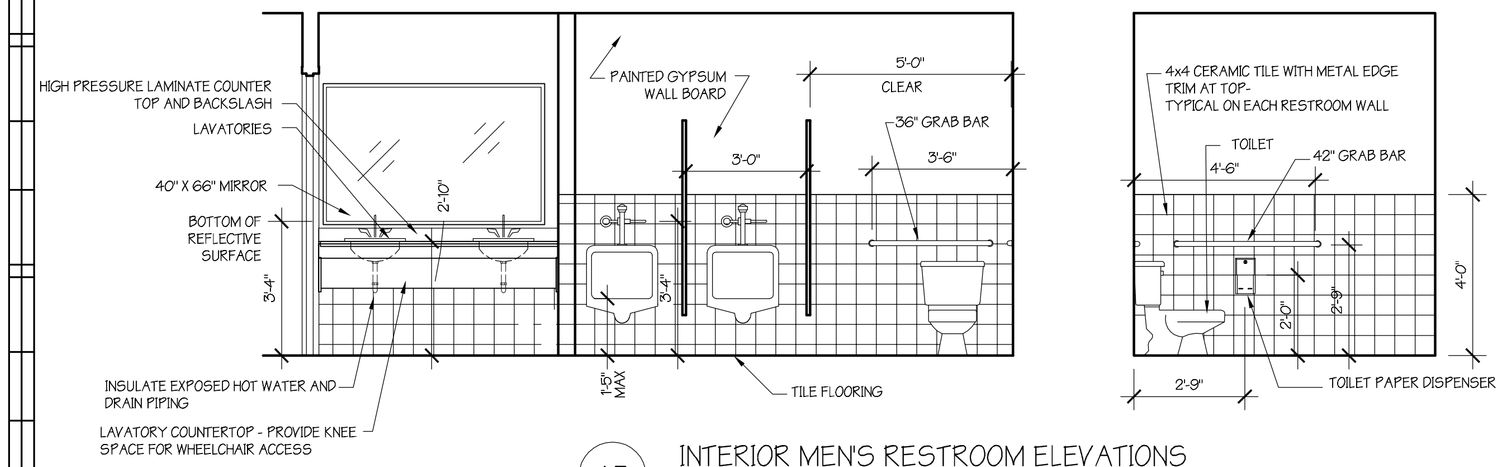

A3 INTERIOR MEN'S RESTROOM ELEVATIONS
SCALE: 3/8" = 1'-0"

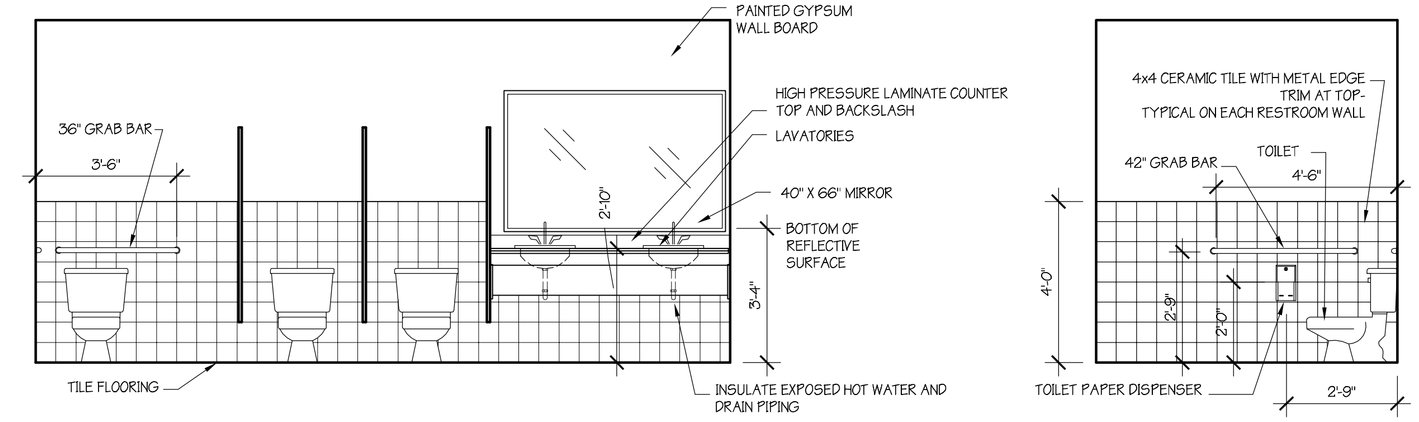

D3 INTERIOR WOMEN'S RESTROOM ELEVATIONS
SCALE: 3/8" = 1'-0"

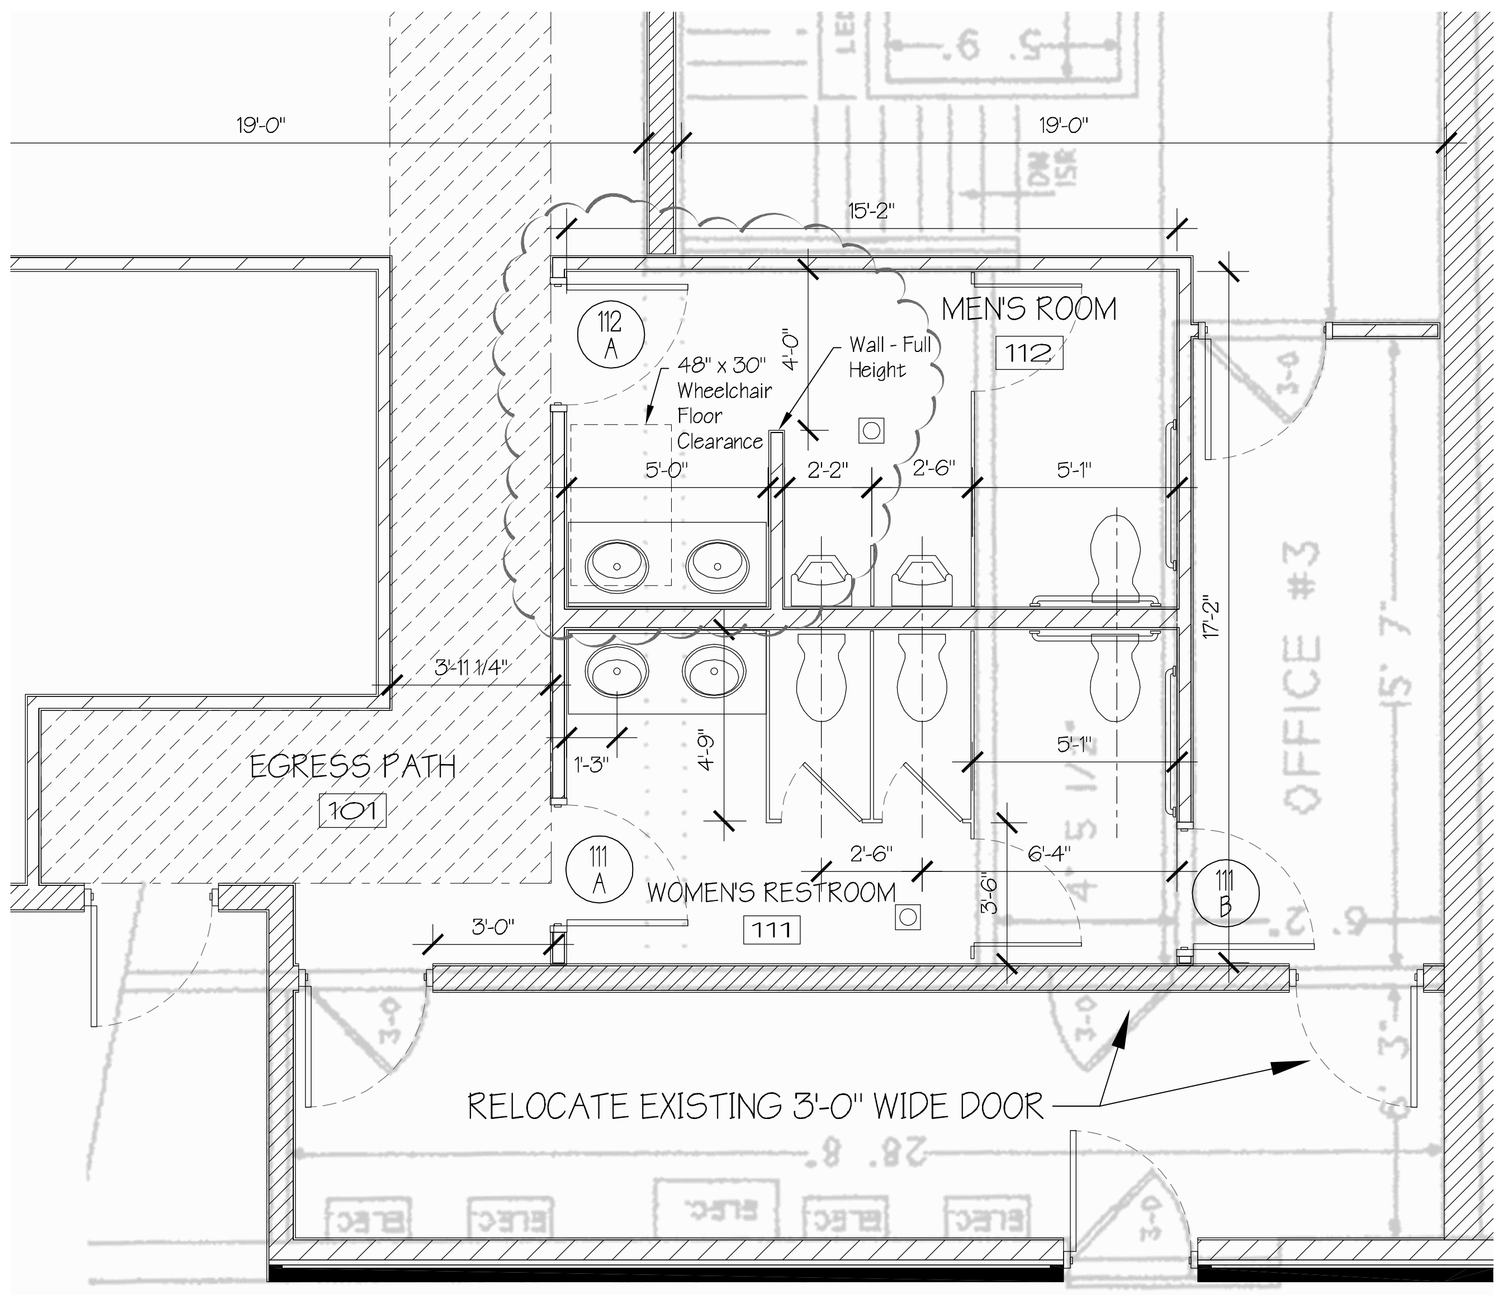

a 2 ENLARGED PLAN
SCALE: 3/8" = 1'-0"

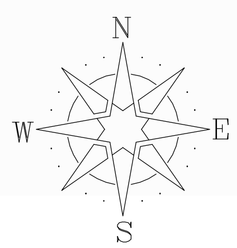

DOOR AND FRAME SCHEDULE

Number	ROOM	Style	SIZE-PR WxH	DOOR MAT.	DOOR FIN.	HARDWARE	NOTES
112	MEN'S RESTROOM	Hinged - Single	3'-0" x 7'-0"	WD	STN	20	-
111A	WOMEN'S RESTROOM	Hinged - Single	3'-0" x 7'-0"	WD	STN	20	-
111B	WOMEN'S RESTROOM	Hinged - Single	3'-0" x 7'-0"	MTL	PNT	7	-

LEGEND

NA	NOT APPLICABLE	CA	CLEAR ANODIZED
WD	WOOD	AL	ALUMINUM
STN	STAINED	SG	TEMPERED GLASS, 1/4"
HM	HOLLOW METAL	ISG	INSULATED T TEMPERED GLASS
PNT	PAINTED	FRG	FIRE RESISTANT GLAZING

Hardware Sets

Set #17

3 Hinges	T4A3386 4 1/2 x 4 1/2 NRP	32D	SA
1 Item Lock w/Deft	10-48-15SC 8230 LN3	26D	SA
1 Closer	1431 CPS	EN	SA
1 Gasketing	PK 55 W 17	PE	

Set #20

3 Hinges	T4A3714 4 1/2 X 4 1/2	26D	MC
1 Passage Set	8215 LN3	26D	SA
1 Wall Stop	WS01	US32D	MC
1 Gasketing	PK 55 W 17	PE	

Door Hardware Manufacturers

Hinges: McKinney (MC)
Exit Devices: Sargent (SA),
Locksets: Sargent (SA), 7 Line, LL Design.
Push & Pulls: McKinney (MC)
Closers: Sargent (SA), 1431 Series.
Overhead Stops: Sargent (SA), 590 Series.
Wall Bumpers: McKinney (MC)
Finishes: Dull Chrome (US26D)
Keying: Locks to be keyed per owner's instructions.

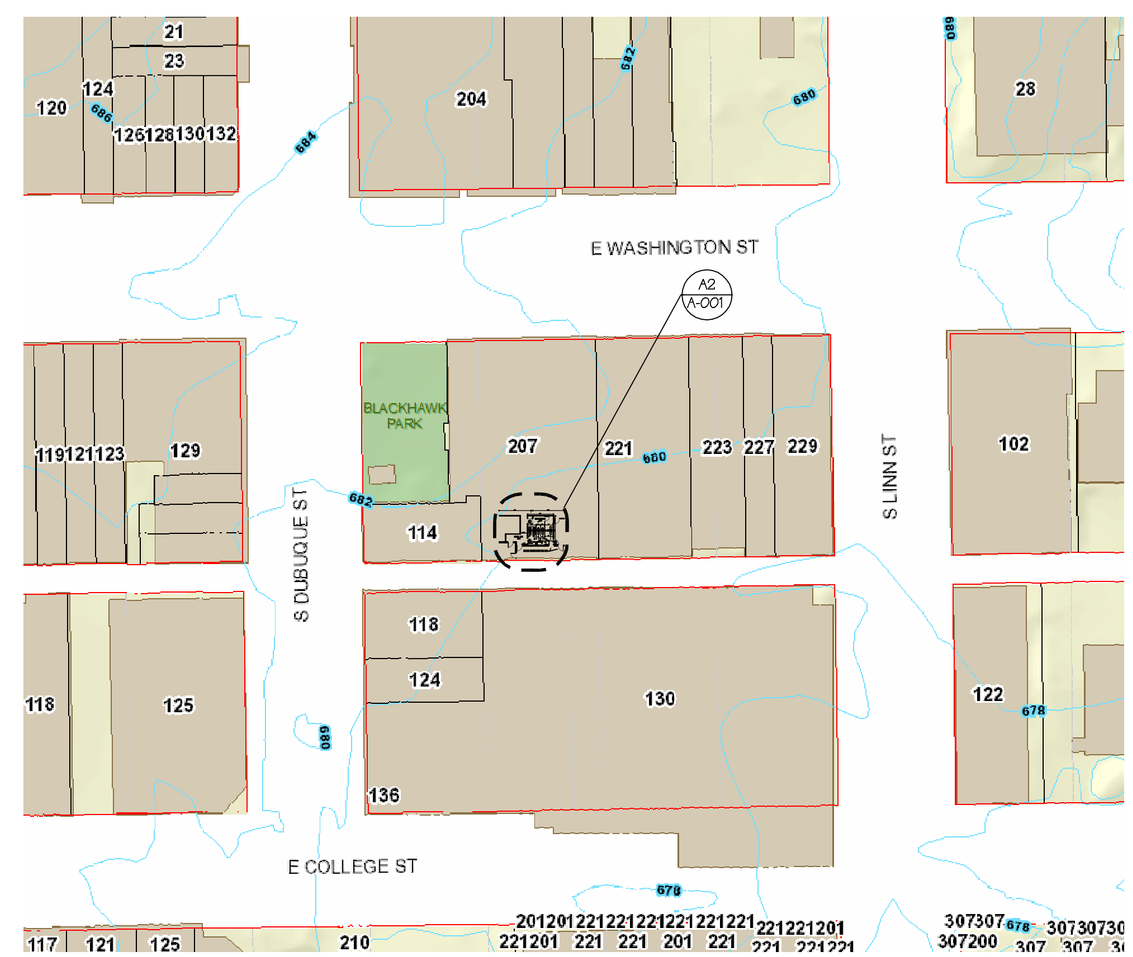

D 2 LOCATION PLAN
SCALE: 1/64" = 1'-0"

THOMAS A. McINERNEY STATE OF IOWA 05242 REGISTERED ARCHITECT

I hereby certify that the portion of this technical submission described herein was prepared by me or under my direct supervision and responsible charge. I am a duly registered Architect under the laws of the State of Iowa.

THOMAS A. McINERNEY

Signature 8/ 2 / 2011 Date

Registration expires: June 30, 2013 Date issued: JANUARY 2001

Pages or sheets covered by this seal

Architect:

AIA CSI CCS CCCA NCARB LEED AP
Thomas McInerney
ARCHITECT
www.thomasarchitect.com
1208 MARCY STREET IOWA CITY, IOWA 52240
319-331-0365
thomas@thomasarchitect.com

ITEMS SHOWN ARE DIAGRAMMATIC AND ARE SHOWN FOR THE LIMITED PURPOSE OF INDICATING PROPOSED LOCATIONS OF THE DESIGN. CONTRACTORS SHALL PROVIDE WORK IN ACCORDANCE WITH ALL APPLICABLE CODES AND REGULATIONS REQUIRED BY THE AUTHORITY HAVING JURISDICTION. CONTRACTOR SHALL COORDINATE THE INSTALLATION OF NEW SYSTEMS WITH EXISTING SYSTEMS.

Thomas Mc Inerney Architect reserves the right to determine a fair and equitable solution to any problems, mistakes, oversights or hidden damage. Please do not hesitate to phone our office at 319-331-0365, especially immediately upon discovery a conflict with the Scope of Work.

Please do not instinctively produce a solution or proceed with work that would result in a change order requiring reimbursement by the owner.

Any solutions outside this policy shall be with prior approval and will be at the franchisee's or contractor's expense.

Project :

Restroom Addition for

java house

207 Washington
Iowa City, Iowa

Project number: 11.24

Note: © COPYRIGHT
UNAUTHORIZED COPYING, DISCLOSURE OR CONSTRUCTION WITHOUT WRITTEN PERMISSION BY THOMAS MCINERNEY, ARCHITECT, IS PROHIBITED.

Issue date:

Date	Description
2011.06.16	Permit Application
2011.08.09	Men's: Add Wall /Change Door

Sheet Title:

plans and details

Sheet Number:

A-001

C:\Users\Thomas\Documents\11.24_JavaHouse_JC\1124-details.dwg, 8/9/2011 2:57:27 PM, Thomas McInerney Architect, Copyright 2011
PDF created with pdfFactory trial version www.pdffactory.com