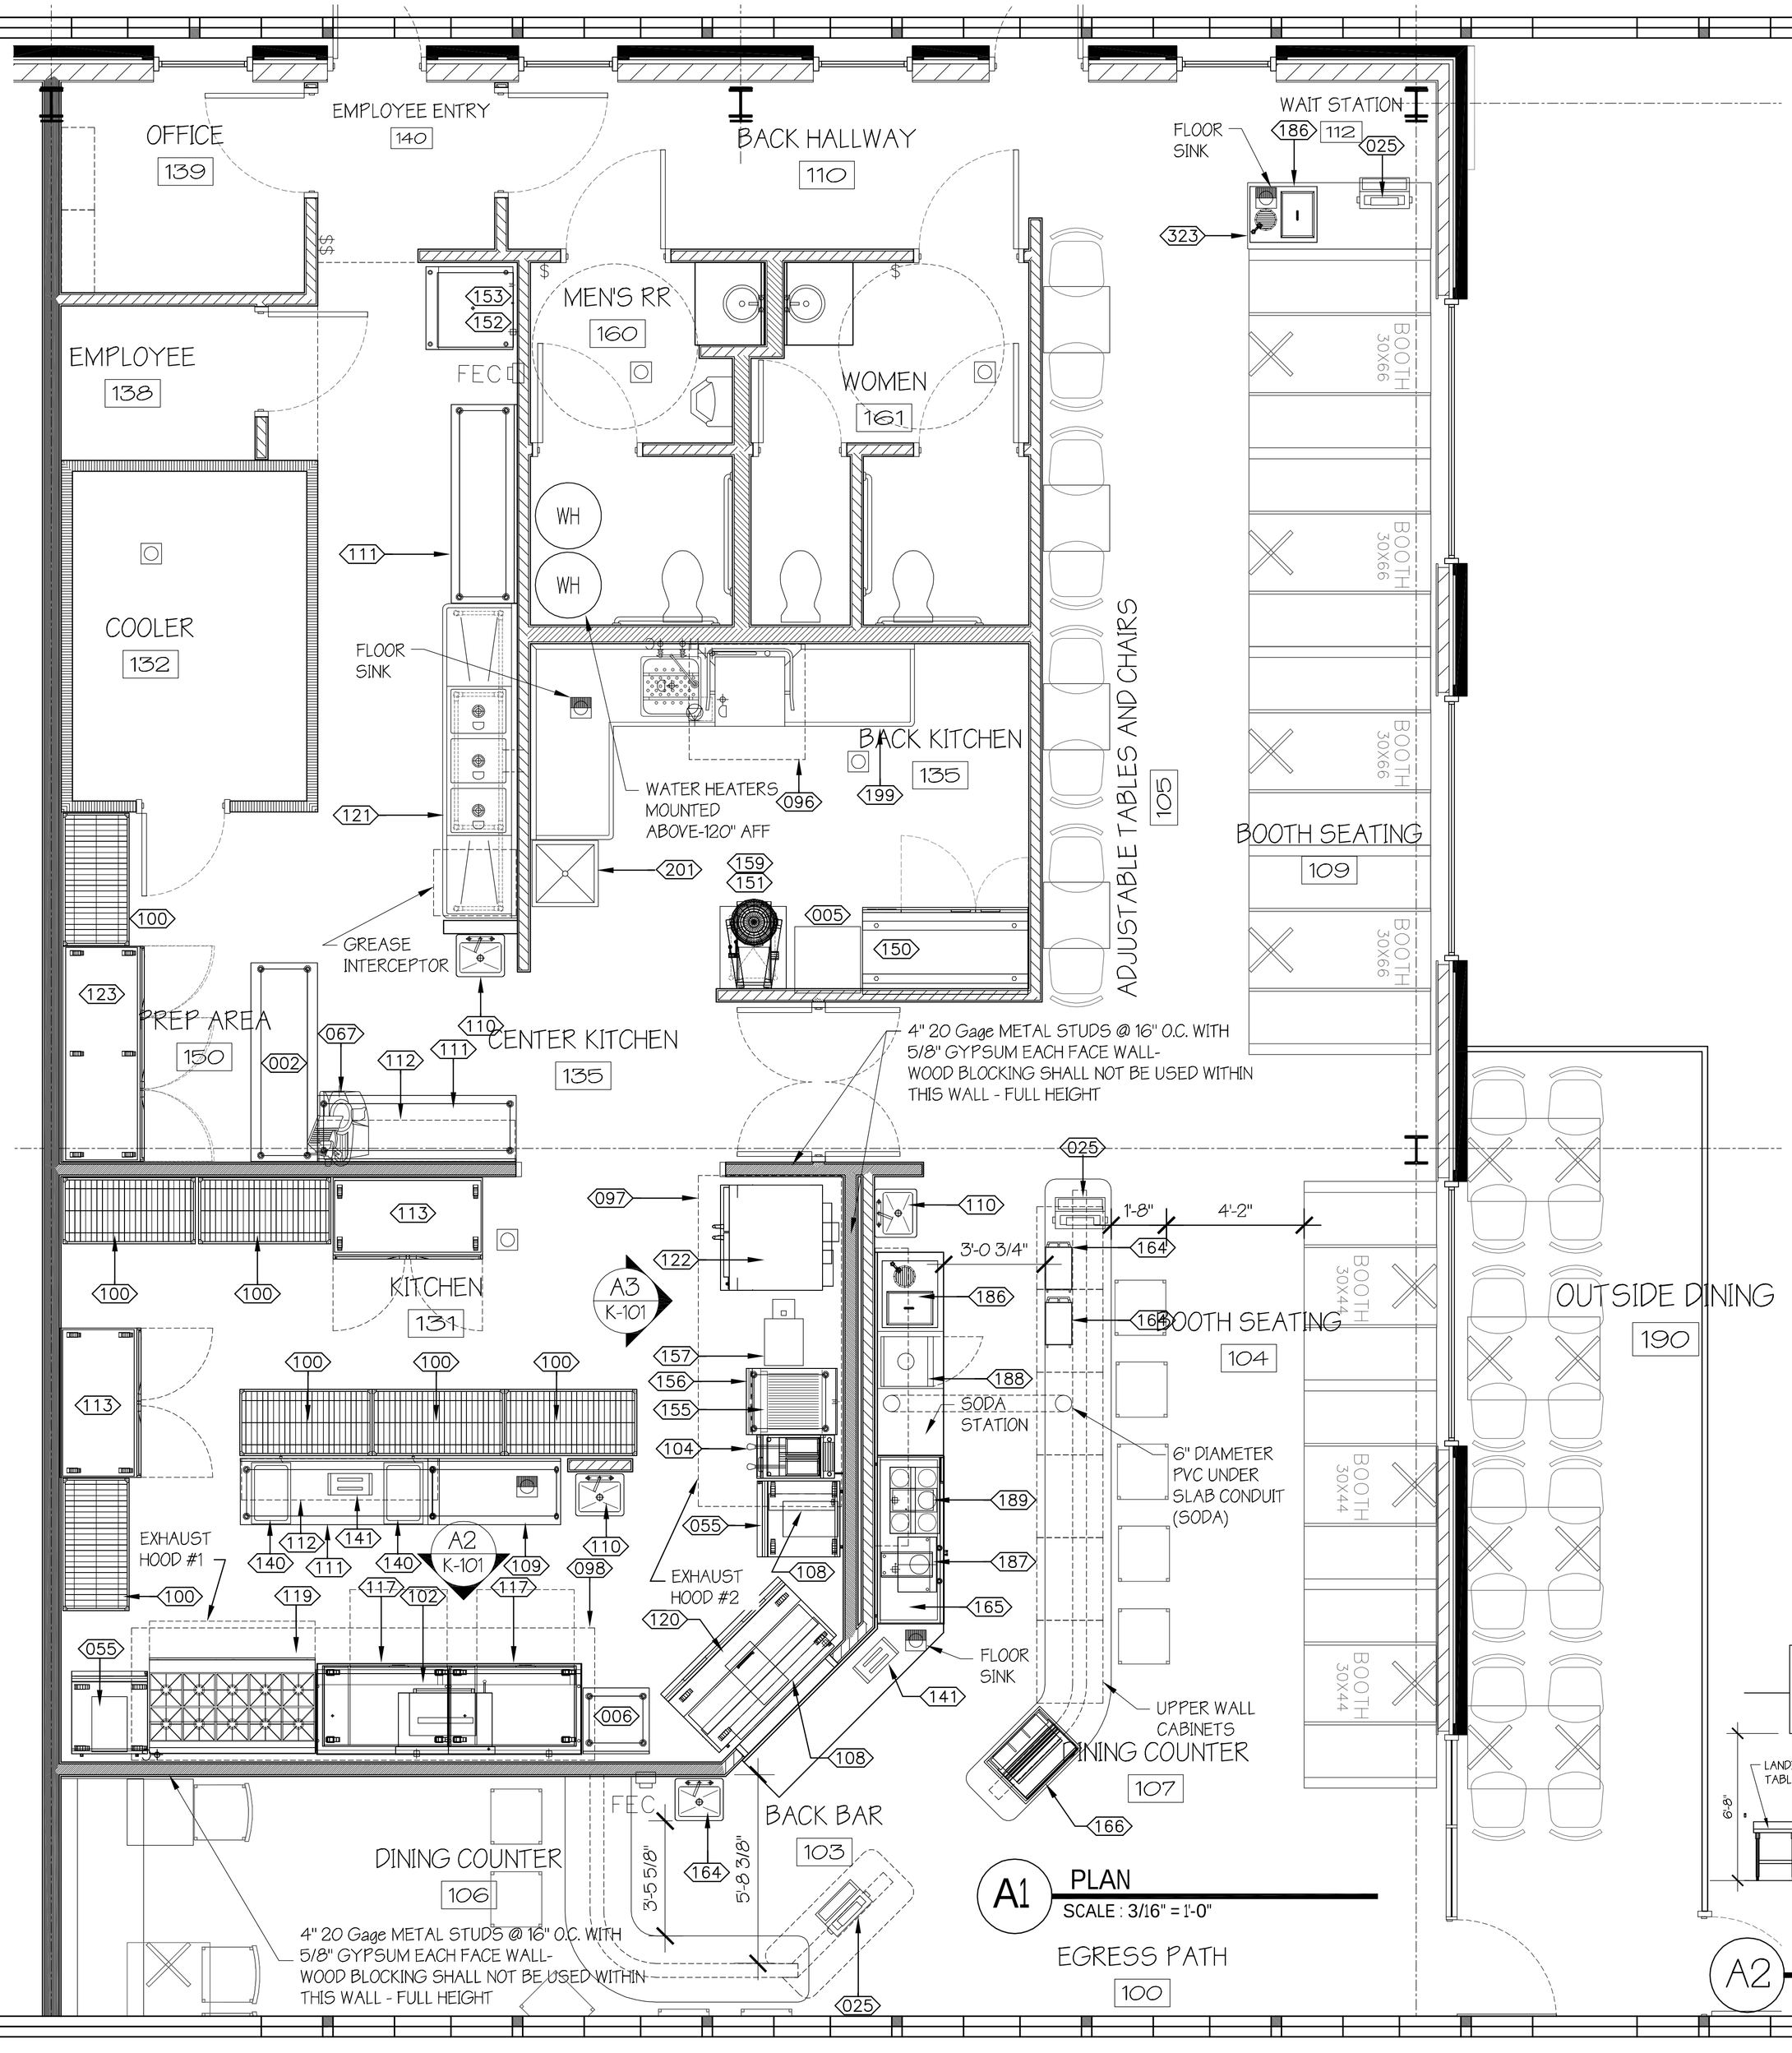

A1 PLAN
SCALE : 3/16" = 1'-0"

EGRESS PATH
100

Schedule Table			
Quantity	Number	Description	BTU GAS
1	002	WORK TOP – FLAT TOP	0
1	005	LANDING TABLE	0
1	006	UTILITY TABLE W/ BACKSPLASH	0
2	055	FREEZER WORK TOP	0
1	067	FOOD SLICER	0
1	096	EXHAUST HOOD #3 – TYPE 2	0
1	097	EXHAUST HOOD #2 – TYPE 1	0
1	098	EXHAUST HOOD #1 – TYPE 1	0
1	099	REFRIGERATOR WORK TOP – 96"	0
6	100	METRO SHELVING 24" x 48"	0
1	100	Shelving, 24" x 48"	0
1	102	BROILER, SALAMANDER, 36", GAS	66,000
1	104	FRYER – GAS	120,000
2	108	HEAT LAMP	0
1	109	WORK TABLE WITH UNDERSHELF	0
3	110	HAND SINK	0
3	111	WORK TABLE WITH UNDERSHELF	0
2	112	TABLE MOUNTED SHELF	0
2	113	2–DOOR REACH–IN REFRIGERATOR	0
2	117	GRIDDLE, COUNTER UNIT, GAS–FIRED	60,000
1	119	10 BURNER RANGE W/ 2 OVEN	358,000
1	120	SANDWICH PREP TABLE	0
1	121	3 COMPARTMENT SINK	0
1	122	DOUBLE SECTION OVEN – ELECTRIC	0
1	123	3–DOOR FREEZER	0
2	140	FOOD WARMER, COUNTERTOP	0
1	150	REFRIGERATED WORK TOP, 60"	0
1	151	FLOOR MIXER	0
1	152	ICE MAKER	0
1	153	ICE BIN	0
1	155	BROILER, CHAR–TYPE, GAS–FIRED, MODULAR	80,000
1	156	EQUIPMENT STAND – 24" x 32"	0
1	157	SMOKER	0
1	159	MIXER STAND – 30" x 24"	0
1	164	UNDER BAR SINK	0
2	164	CO2 RACK AND SODA SYRUP	0
1	165	BACK BAR REFRIGERATOR	0
1	166	DISPLAY CASE, COUNTER TOP	0
2	186	ICE & WATER DROP IN	0
1	187	EXPRESSO MACHINE	0
1	188	TRASH	0
1	189	COFFEE MACHINE	0
1	199	DISH MACHINE	0
			744,000

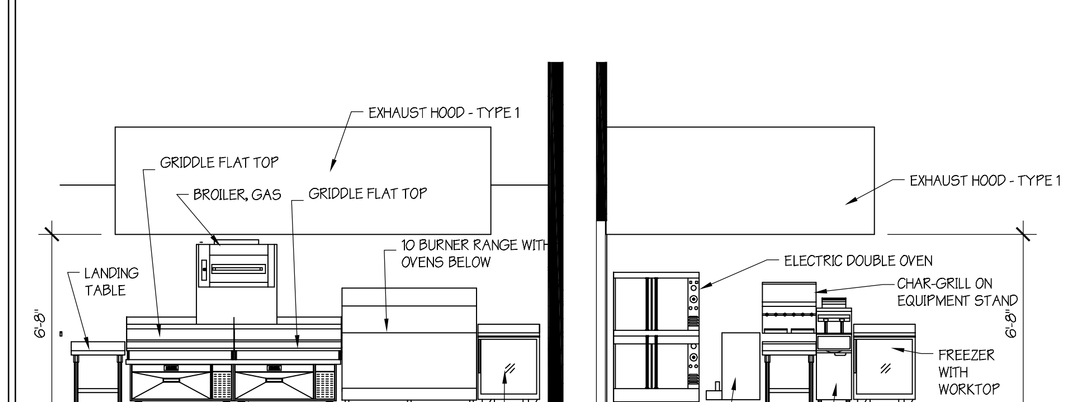

A2 ELEVATION - COOKLINE #1
SCALE : 1/4" = 1'-0"

A3 ELEVATION - COOKLINE #2
SCALE : 1/4" = 1'-0"

Architect:

AIA CSI CCS CCCA NCARB LEED'AP
Thomas McInerney
ARCHITECT
www.thomasarchitect.com
1208 MARCY STREET IOWA CITY, IOWA 52240
319-331-0365
thomas@thomasarchitect.com

ITEMS SHOWN ARE DIAGRAMMATIC AND ARE SHOWN FOR THE LIMITED PURPOSE OF INDICATING PROPOSED LOCATIONS OF THE DESIGN. CONTRACTORS SHALL PROVIDE WORK IN ACCORDANCE WITH ALL APPLICABLE CODES AND REGULATIONS REQUIRED BY THE AUTHORITY HAVING JURISDICTION. CONTRACTOR SHALL COORDINATE THE INSTALLATION OF NEW SYSTEMS WITH EXISTING SYSTEMS.

Thomas Mc Inerney Architect reserves the right to determine a fair and equitable solution to any problems, mistakes, oversights or hidden damage. Please do not hesitate to phone our office at 319-331-0365, especially immediately upon discovery a conflict with the Scope of Work.

Please do not instinctively produce a solution or proceed with work that would result in a change order requiring reimbursement by the owner.

Any solutions outside this policy shall be with prior approval and will be at the franchisee's or contractor's expense.

Project :

Blue Bird Cafe

West Cherry Street & HWY 965
North Liberty, Iowa

Project number: 11.27

Note: ©COPYRIGHT
UNAUTHORIZED COPYING, DISCLOSURE OR CONSTRUCTION WITHOUT WRITTEN PERMISSION BY THOMAS MCINERNEY, ARCHITECT, IS PROHIBITED.

Issue date:

Date	Description
2011.10.31	PERMIT REVIEW

Sheet Title:

plan

Sheet Number:

K-101

C:\Users\Thomas\Documents\11.27_Blue_Bird_Cafe\1127_BBCafe_Plan1a.dwg, 10/31/2011 12:48:36 PM, Thomas McInerney Architect, Copyright 2011
PDF created with pdfFactory trial version www.pdffactory.com