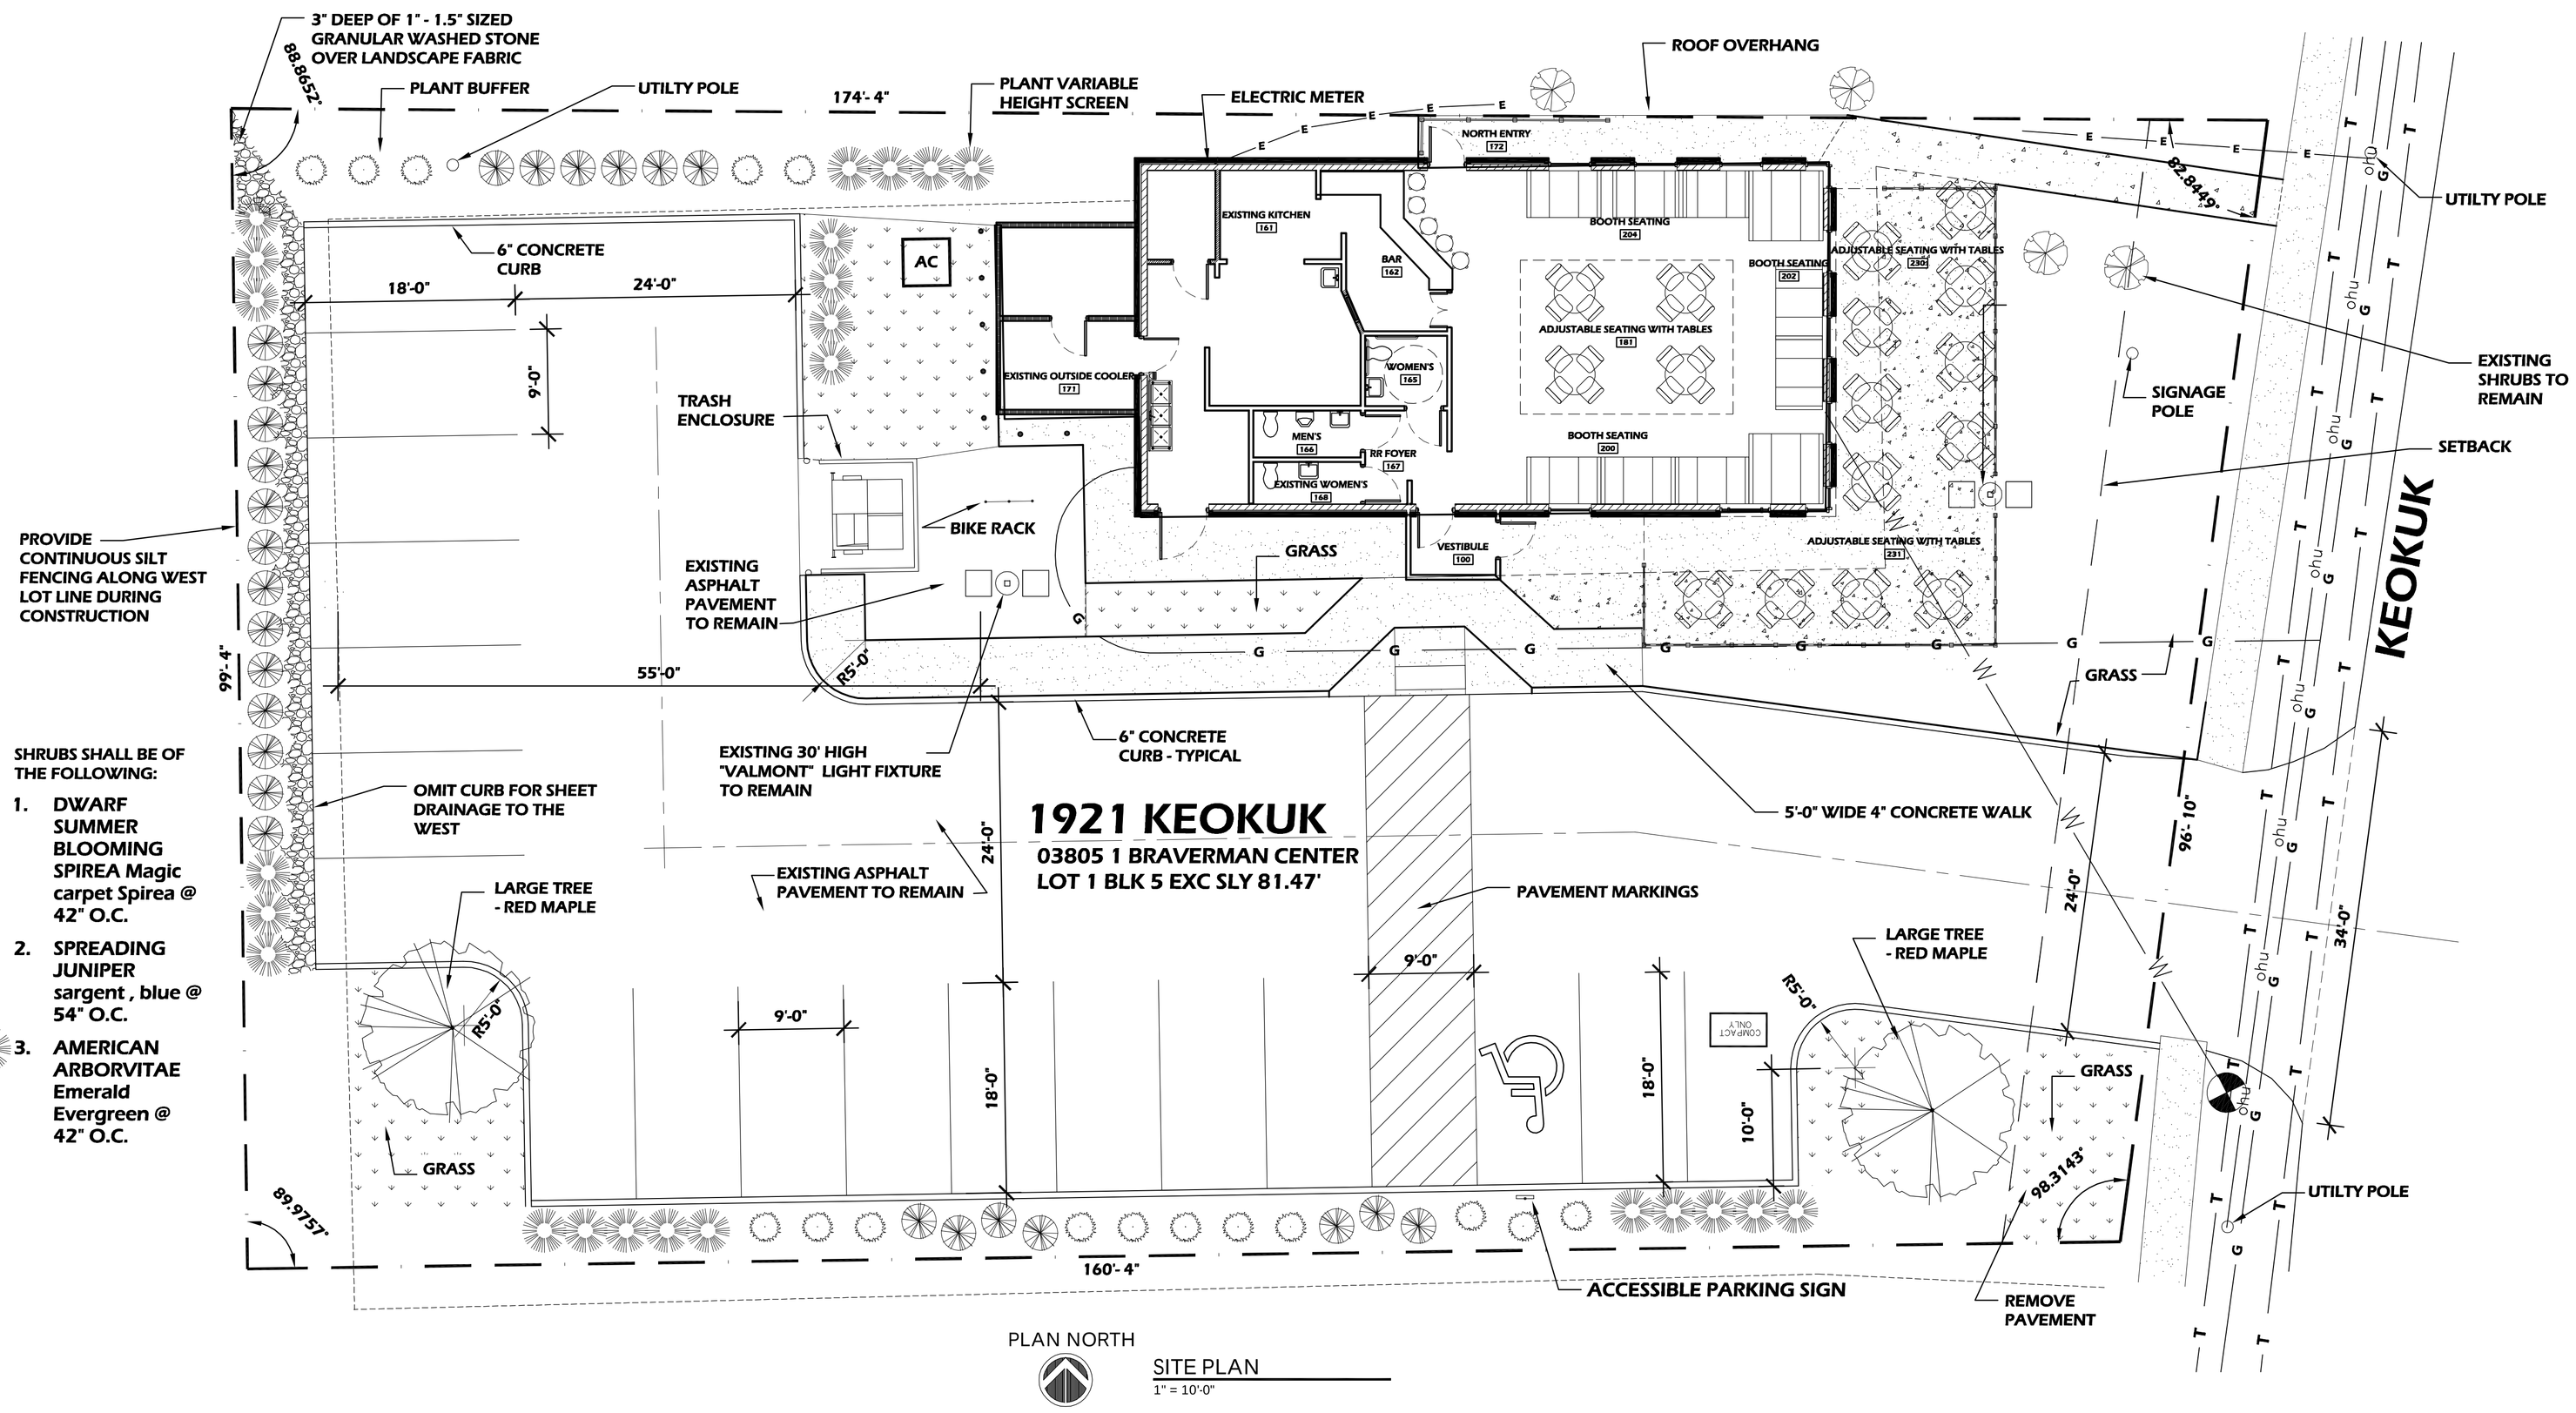

SHRUBS SHALL BE OF THE FOLLOWING:

1. DWARF SUMMER BLOOMING SPIREA Magic carpet Spirea @ 42" O.C.
2. SPREADING JUNIPER sargent , blue @ 54" O.C.
3. AMERICAN ARBORVITAE Emerald Evergreen @ 42" O.C.

SITE PLAN
1" = 10'-0"

Architect:

AIA CSI CCS CCCA NCARB LEED AP
Thomas McInerney
ARCHITECT
www.thomasarchitect.com
1208 MARCY STREET IOWA CITY, IOWA 52240
319-331-0365
macarchitect@msn.com

TENANT :
IVAN ARMENDARIZ
104 1ST AVE
CORALVILLE, IA 52241

OWNER :
E JORDAN
60 BRUNSWICK CT
IOWA CITY, IA 52240

Project :
el CACTUS MEXICAN
Bar and Restaurant
1921 KEOKUK
IOWA CITY, IOWA

Project number: 10.19

Note: ©COPYRIGHT
UNAUTHORIZED COPYING, DISCLOSURE OR CONSTRUCTION WITHOUT WRITTEN PERMISSION BY THOMAS MCINERNEY, ARCHITECT, IS PROHIBITED.

Issue date:

Date	Description
2010.06.23	OWNER REVIEW

Sheet Title:
PLANS & DETAILS

Sheet Number:
A100

C:\Users\Thomas\Documents\1020_1921_Keokuk\Los_Cocos_2.dwg, A100, 7/9/2010 5:11:12 PM, Thomas McInerney Architect

PDF created with pdfFactory trial version www.pdffactory.com